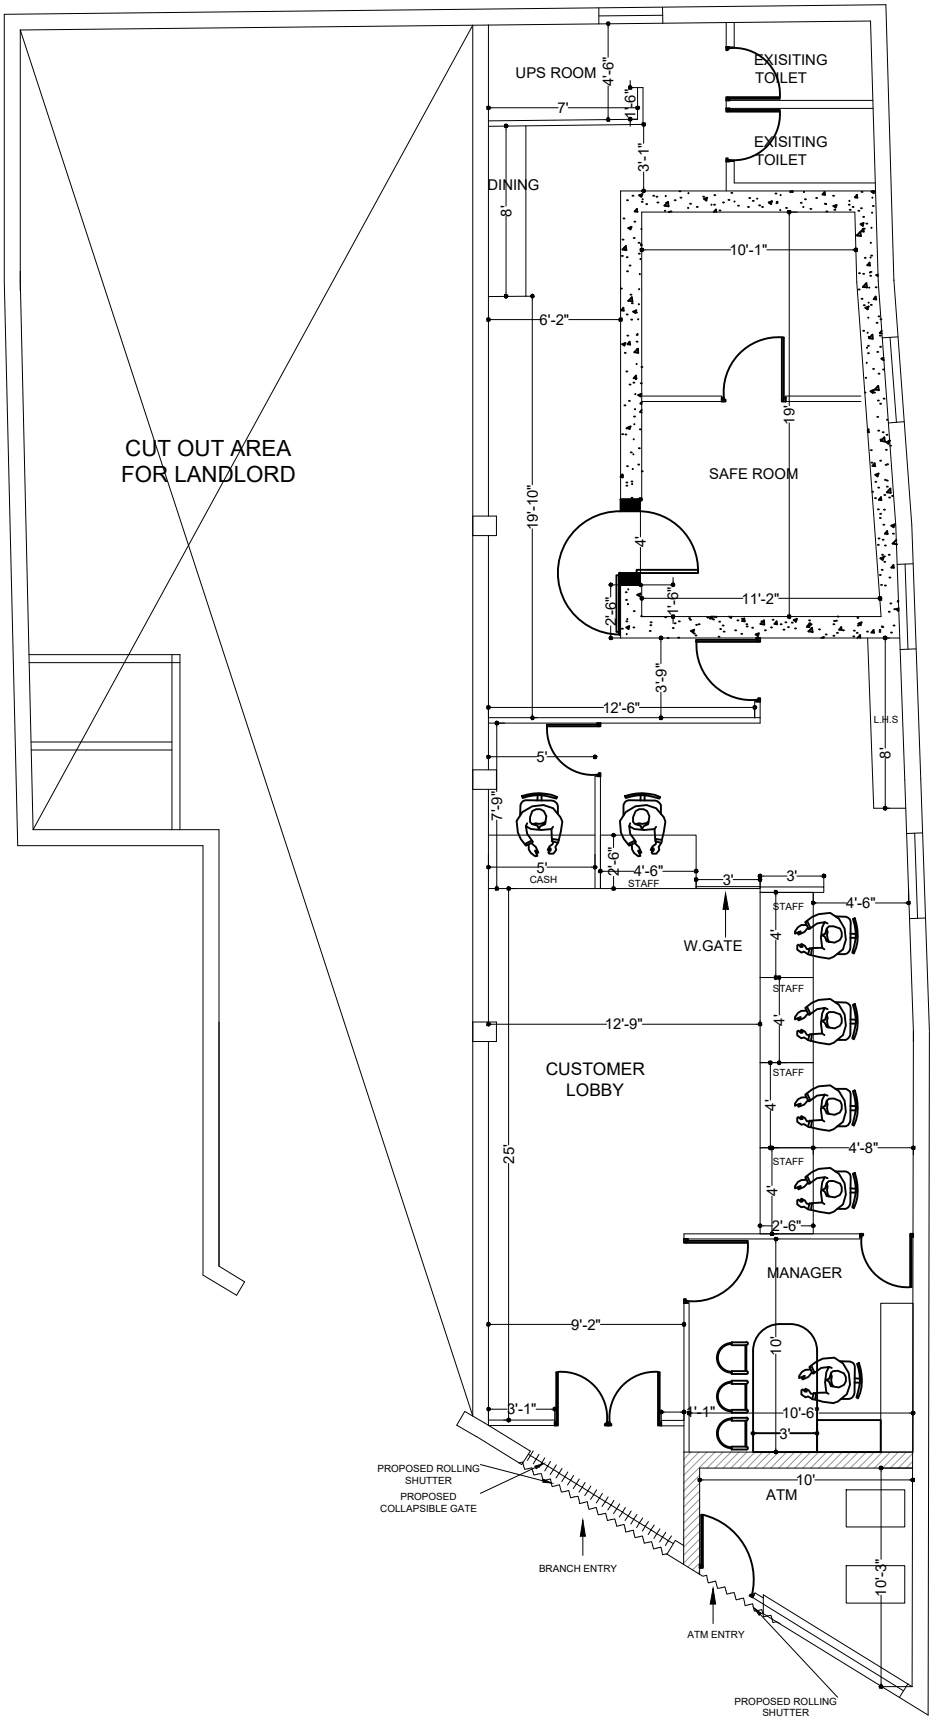

CLIENT	REVISION:						
INDIAN BANK	S.No.	DESCRIPTION	DATE	DRAWN	ROCKY	DRAWING NO:	CHECKED BY:
				DATE	20.03.2025		APPROVED BY:
				SCALE	N.T.S	PROJECT NO:	
				REVISION DATE	26.03.2025		

PROJECT

PLAN SHOWING THE PROPOSED LAYOUT OF INDIAN BANK ENATHUR BRANCH, KANCHIPURAM.

AREA STATEMENT:

1370 Sqft

NORTH: N

CONSULTANTS :

M/S ARUN ARCHITECTS
U -12, OLD NO U-27,
10TH STREET,
Anna Nagar, Chennai - 40.
Ph : 044 - 2621 5855.