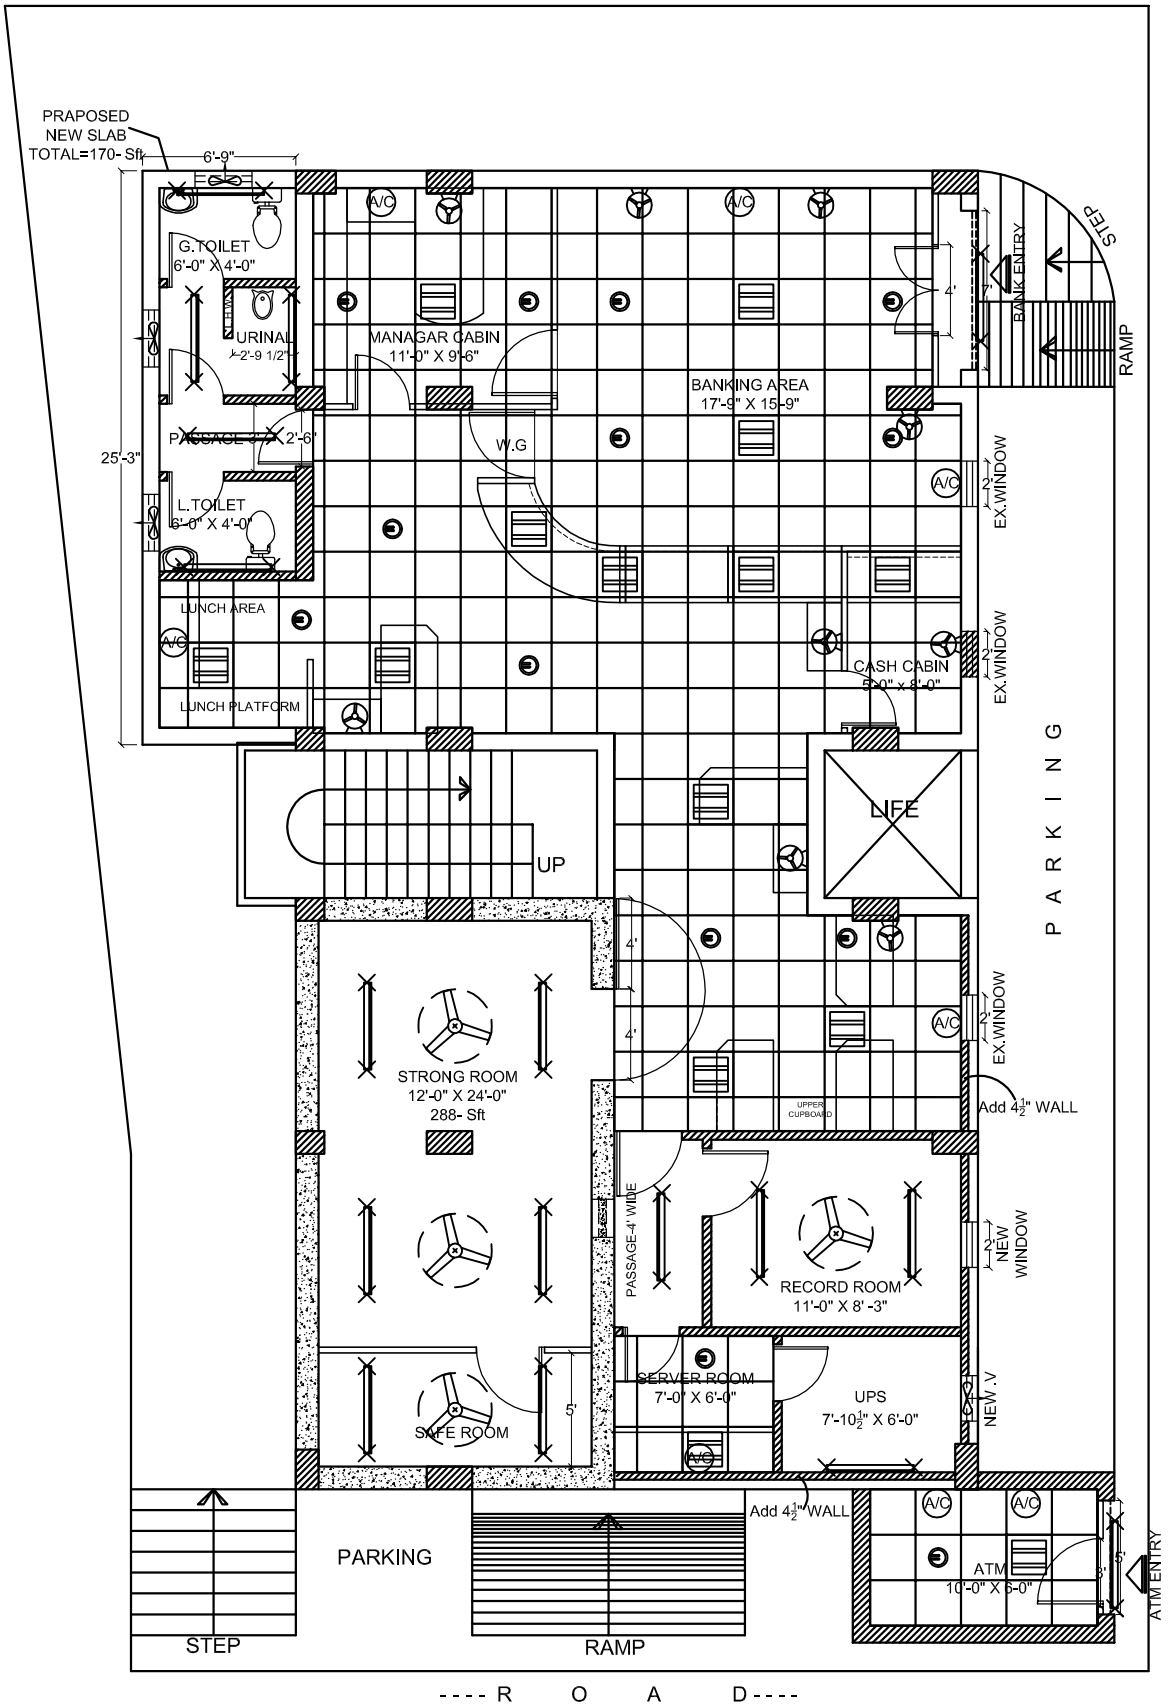

NOTE :

1. THIS DRAWINGS IS THE PROPERTY OF THE ARCHITECT AND SHALL NOT BE COPIED WITHOUT HIS PERMISSION.

2. DISCREPENCIES FOUND IN THE DRAWING SHALL BE BROUGHT TO THE ARCHITECT'S NOTICE IMMEDIATELY.

3. DRAWINGS SHALL BE READ AND SHOULD NOT BE SCALED.

PROJECT :

PROPOSED ELECTRICAL FOR

INDIAN BANK

NALLAKUNTA BRANCH

OPTION NO : 07

AREA

BRANCH AREA	=1450 Sft
PROPOSED NEW SLAB AREA	=142 Sft
ATM AREA	= 60 Sft
TOTAL BRANCH ARER	=1652 Sft

NORTH

N

INTERIOR PLAN
UPPER FLOOR

DRG TITLE :

DRAWING NO: I.B/NKT/-SS-01
DESIGNED BY: FA
DRAWN BY: BASHEER
CHECKED BY : FA
DATE : 25-02-2018
SCALE : NTS

ARCHITECT:

FIROZ AHMED
13-6-436/A/33-LAKSHMI APARTMENT,
2nd FLOOR- 301, LAKSHMI NAGAR.
MEHIDIPATNAM, PILLAR NO: 67
HYDERABAD.
CELL: 98481 49737